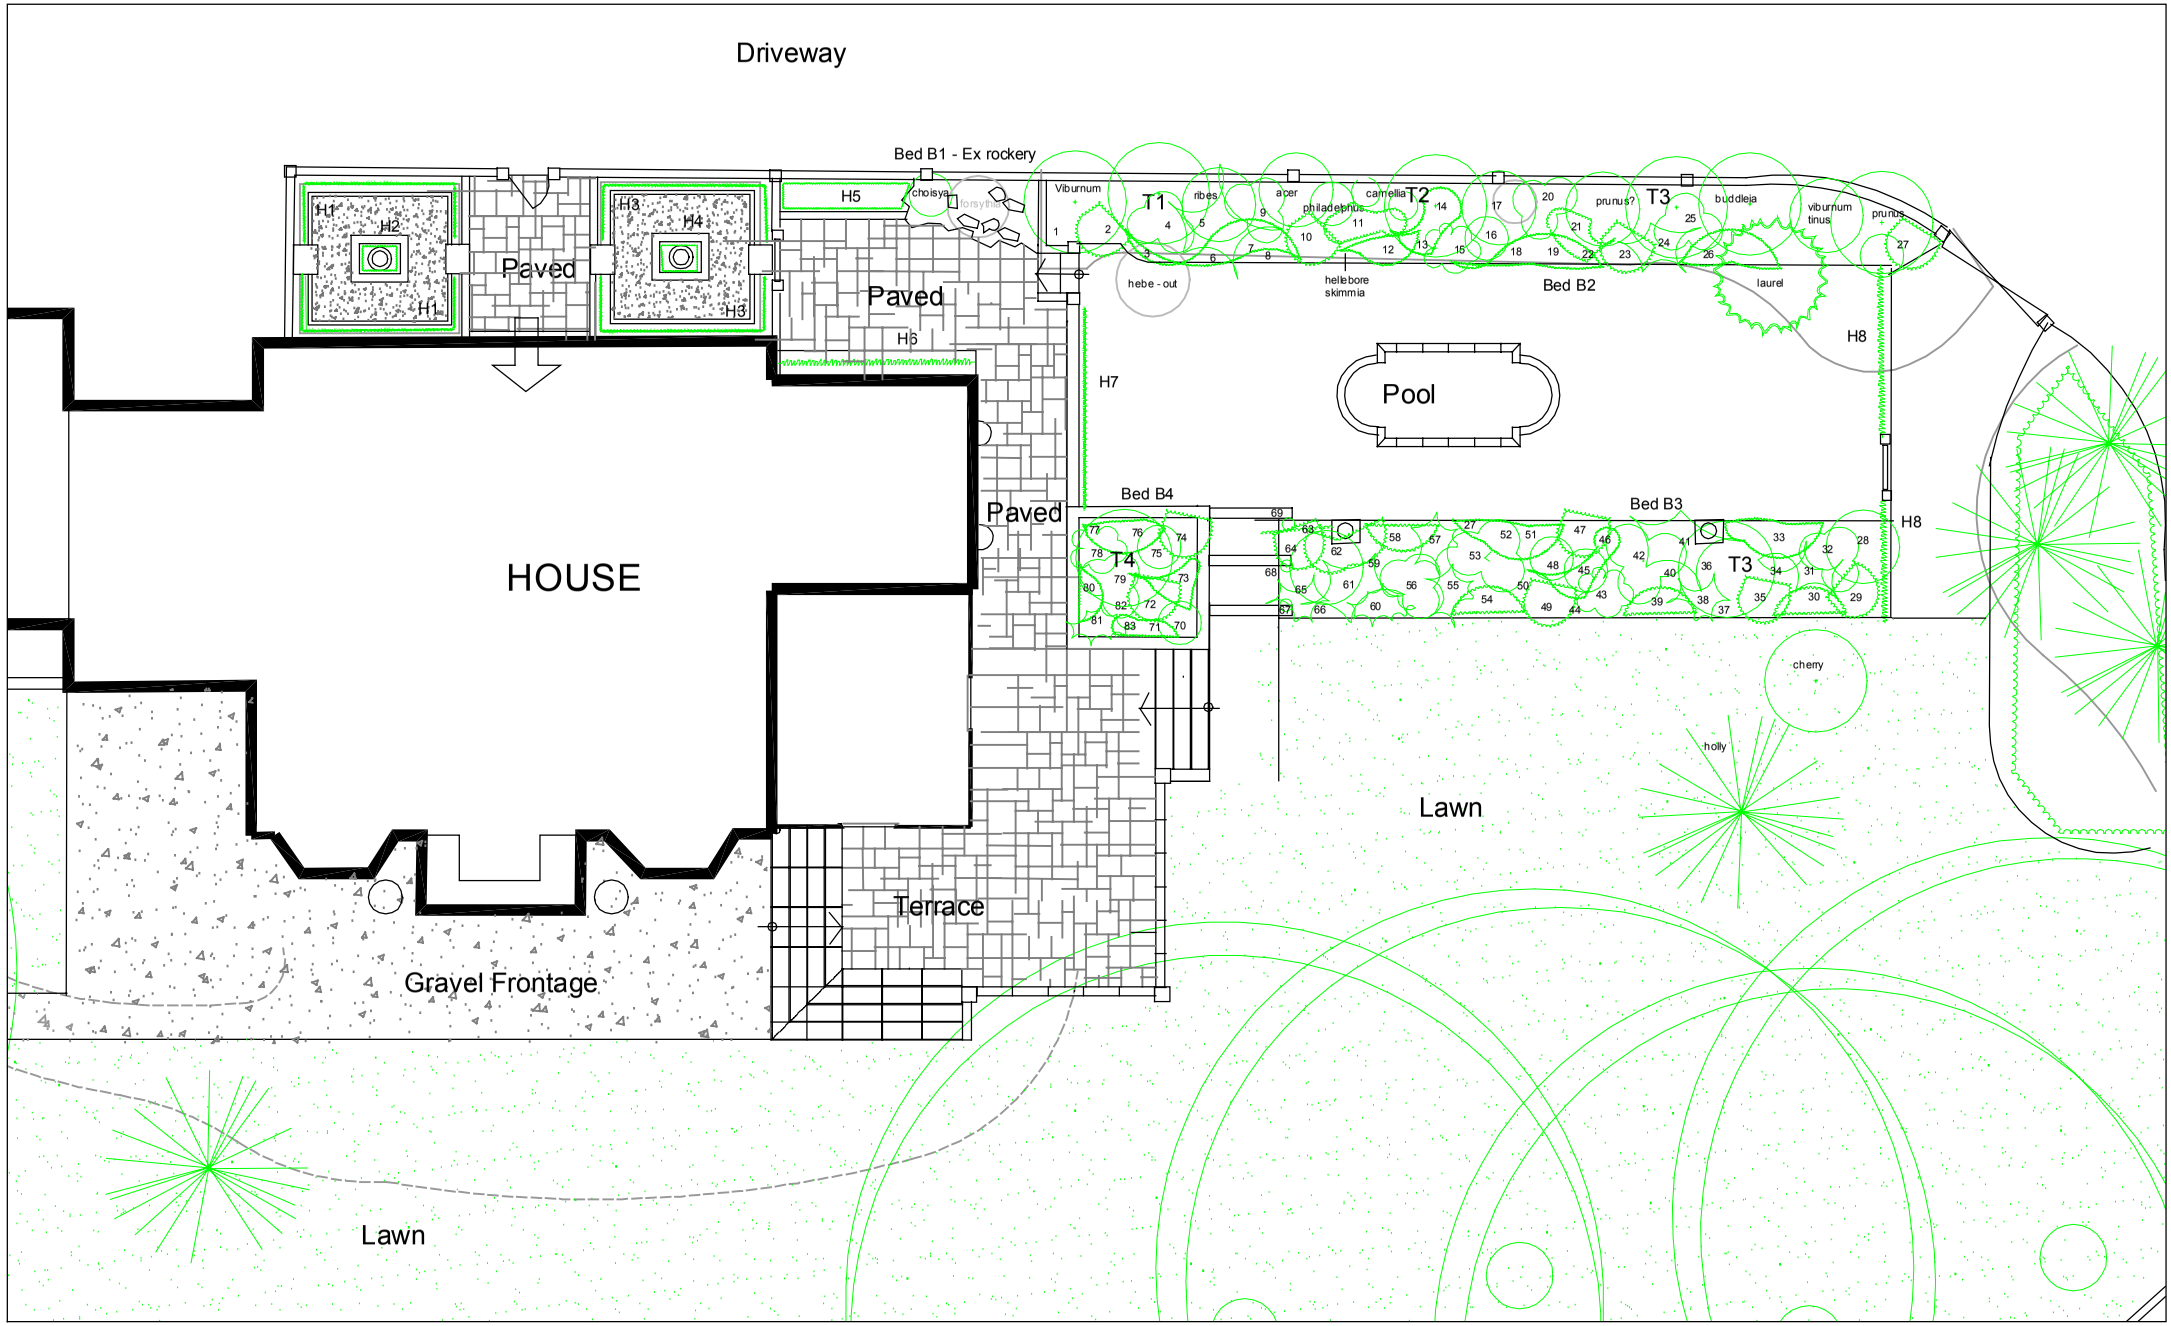
Driveway
Bed B1 - Ex rockery
H1
H2
H3
H4
H5
H6
H7
H8
Paved
Paved
Paved
choisya
forsythia
Viburnum
T1
ribes
acer
philadelphus
camellia
T2
prunus?
T3
buddleja
viburnum tinus
prunus
hebe - out
hellebore
skimmia
Bed B2
laurel
Pool
Bed B4
T4
Bed B3
T3
HOUSE
Terrace
Gravel Frontage
Lawn
cherry
holly
Lawn

1:500